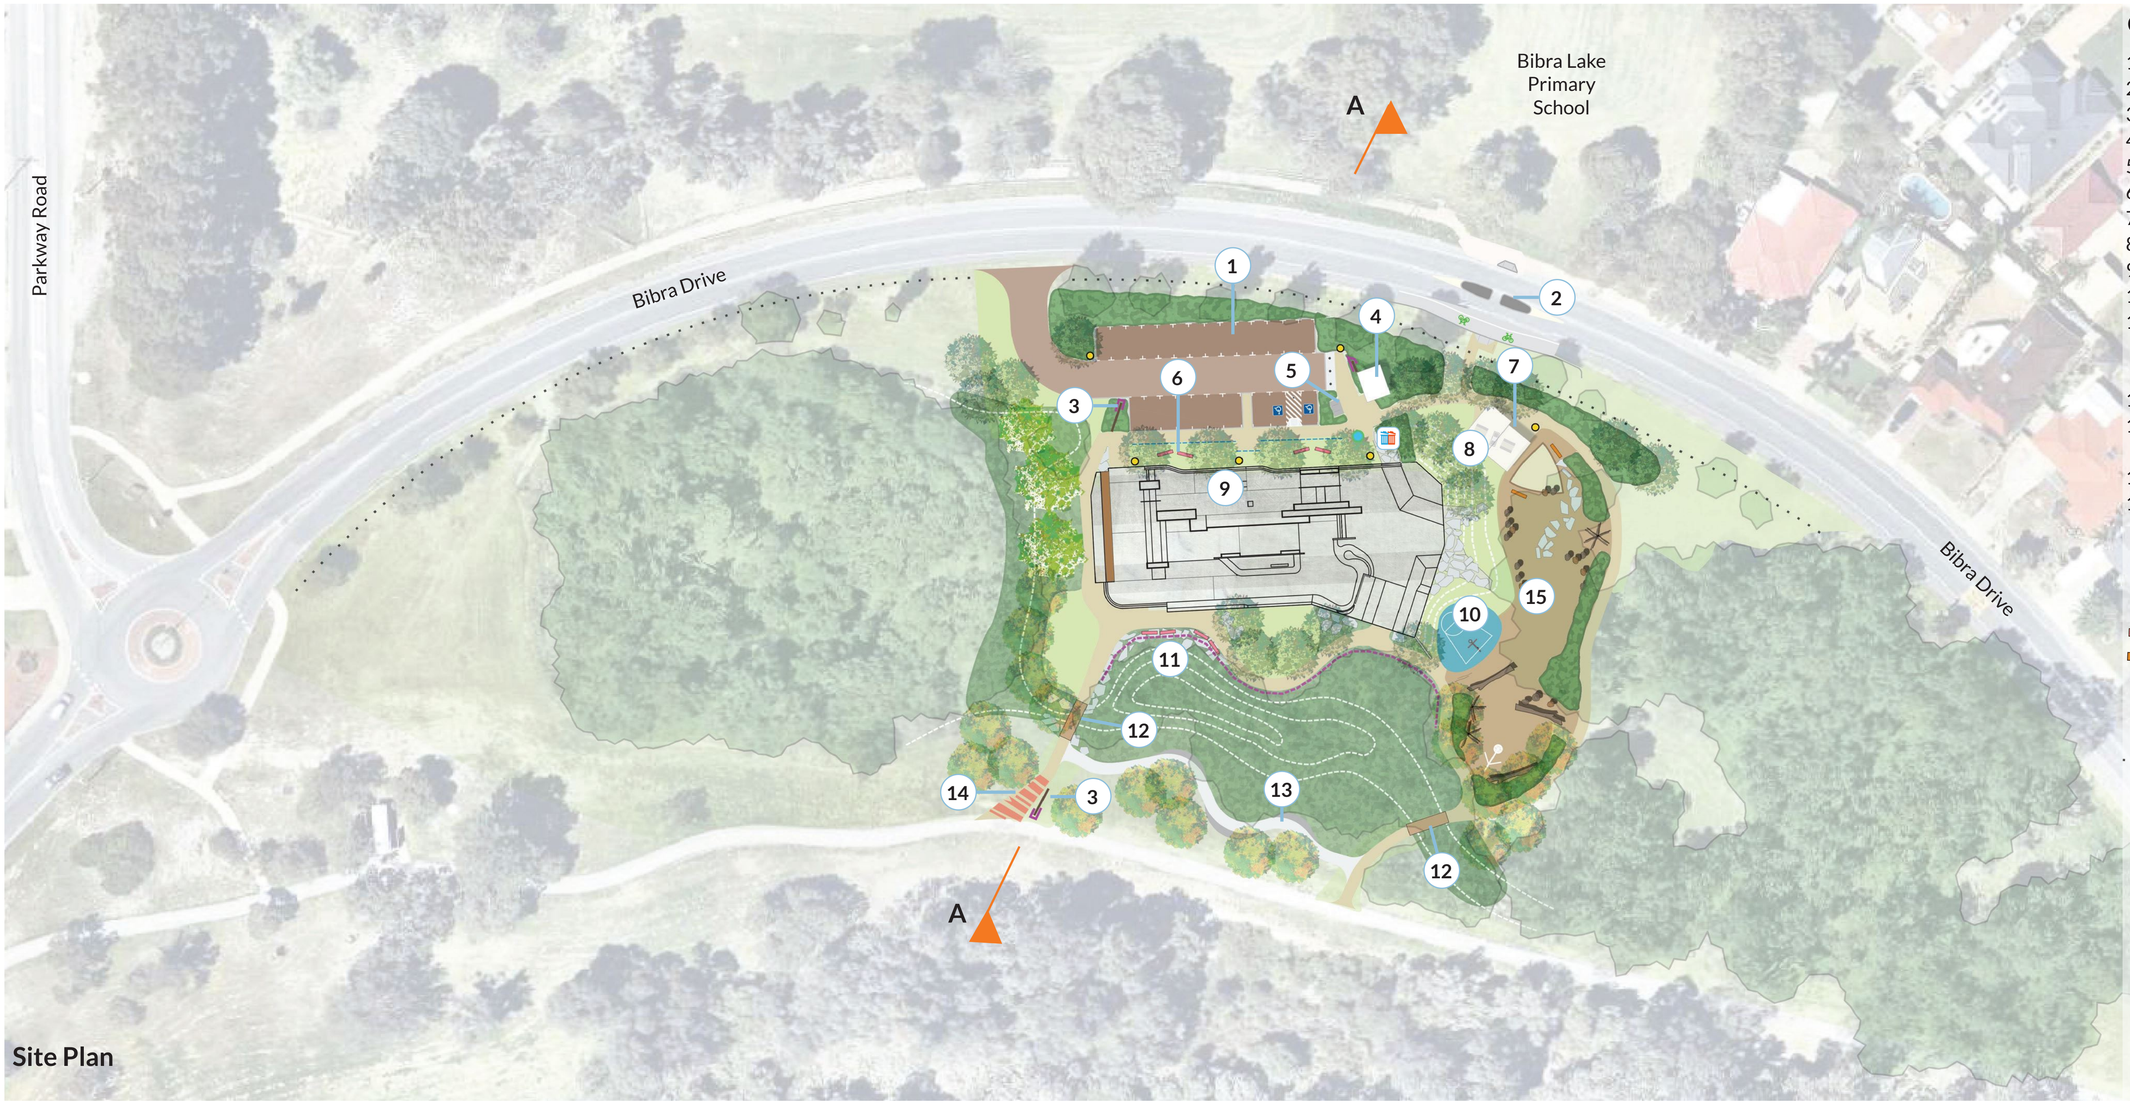

Concept Legend

1 Car park (24 bays)
2 Pedestrian crossing with refuge
3 Precinct entry signage
4 Toilet (3 cubicles)
5 Bike racks
6 Lawn lounge
7 Sheltered barbecue and seating
8 Lawn embankment
9 Skate park
10 Basketball court
11 Melaleuca grove with existing trees salvaged, concrete seating and low fence
12 Planted swale with culvert crossing
13 Path providing active lap for scooters and balance bikes
14 Stencil artwork
15 Playground

Dual bin enclosure
Drink fountain with dog bowl
Pole mounted light
Custom bench seat
Proprietary bench seat
Entry signage
900mm high chain link fence with integrated seating
Black recycled plastic bollards

Site Plan

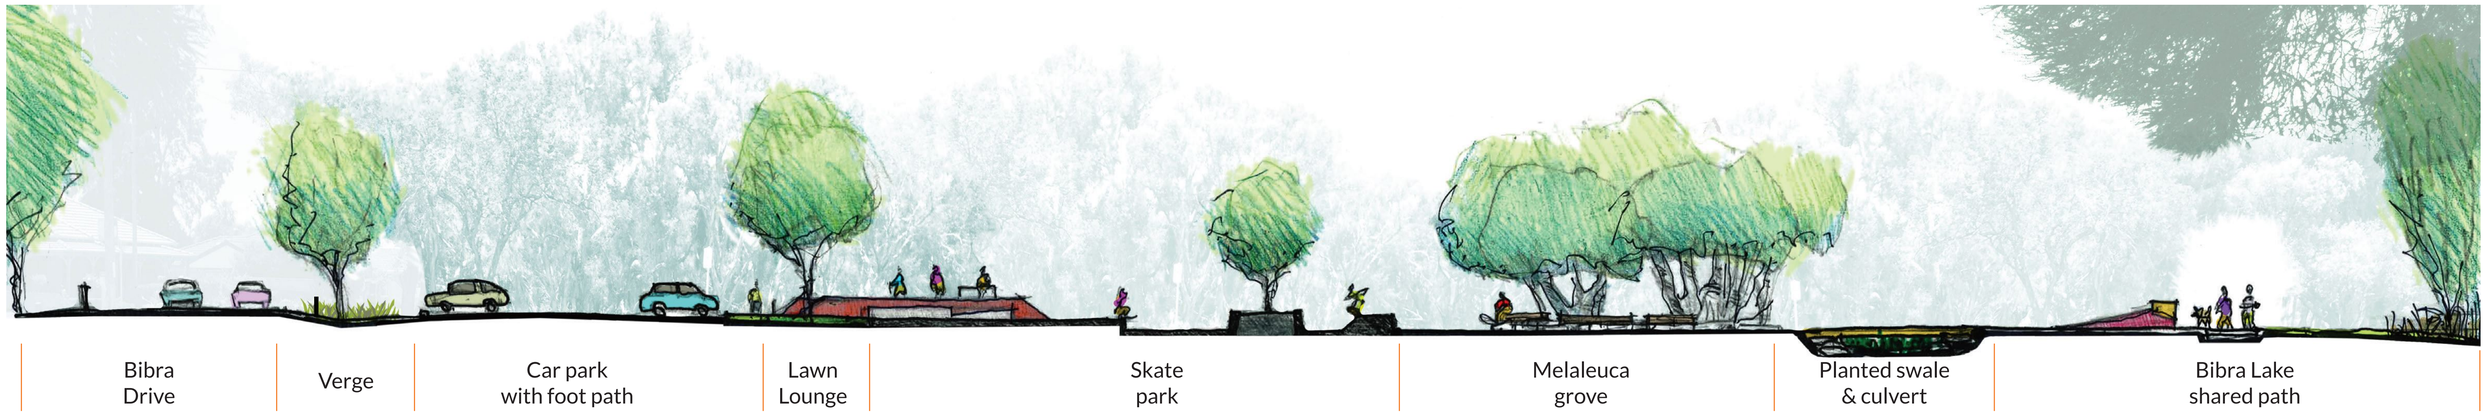

Section AA Not to scale

ecoscape
9 STIRLING HIGHWAY, NORTH FREMANTLE WA 6159
(08) 9430 8955 WWW.ECOSCAPE.COM.AU

CARVING CONCRETE CONSTRUCTION

City of Cockburn wetlands to waves

AUTHOR: FK/NC QA: MW PROJECT NO: 3836-16
SHEET: 1 OF 2 REV: F SCALE: 1:500 @A1

N

0 5 10 25m

BIBRA LAKE RECREATIONAL PRECINCT

CITY OF COCKBURN

PRECINCT SITE PLAN

SK04

Document Set ID: 6648044
Version: 1, Version Date: 08/09/2017